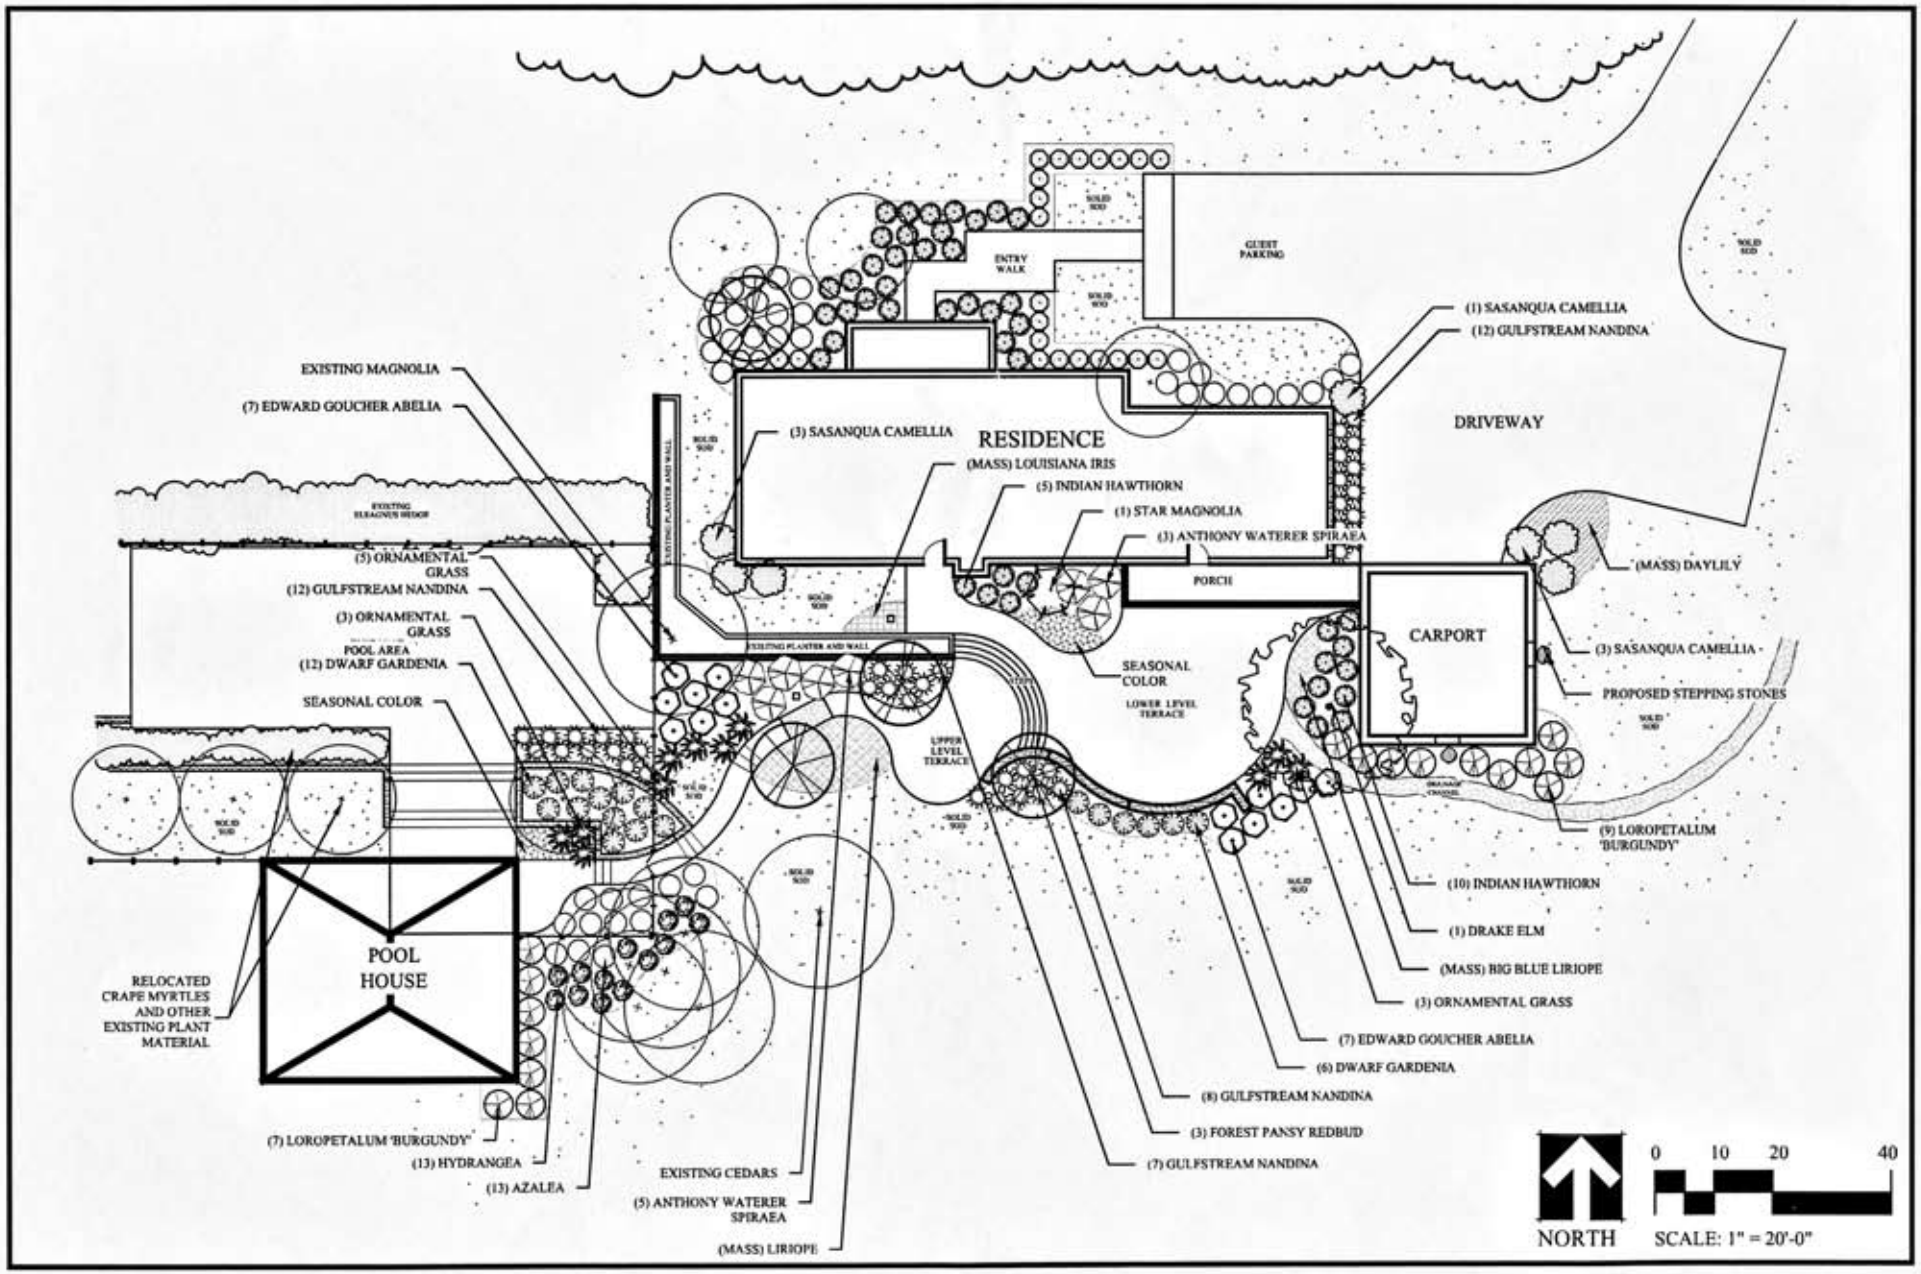
EXISTING MAGNOLIA
(7) EDWARD GOUCHER ABELIA
(5) ORNAMENTAL GRASS
(12) GULFSTREAM NANDINA
(3) ORNAMENTAL GRASS
POOL AREA
(12) DWARF GARDENIA
SEASONAL COLOR
RELOCATED CRAPE MYRTLES AND OTHER EXISTING PLANT MATERIAL
POOL HOUSE
(7) LOROPETALUM 'BURGUNDY'
(13) HYDRANGEA
(13) AZALEA
EXISTING CEDARS
(5) ANTHONY WATERER SPIRAEA
(MASS) LIRIOPE
(3) SASANQUA CAMELLIA
RESIDENCE
(MASS) LOUISIANA IRIS
(5) INDIAN HAWTHORN
(1) STAR MAGNOLIA
(3) ANTHONY WATERER SPIRAEA
PORCH
SEASONAL COLOR
LOWER LEVEL TERRACE
UPPER LEVEL TERRACE
ENTRY WALK
GUEST PARKING
(1) SASANQUA CAMELLIA
(12) GULFSTREAM NANDINA
DRIVEWAY
CARPORT
(MASS) DAYLILY
(3) SASANQUA CAMELLIA
PROPOSED STEPPING STONES
(9) LOROPETALUM 'BURGUNDY'
(10) INDIAN HAWTHORN
(1) DRAKE ELM
(MASS) BIG BLUE LIRIOPE
(3) ORNAMENTAL GRASS
(7) EDWARD GOUCHER ABELIA
(6) DWARF GARDENIA
(8) GULFSTREAM NANDINA
(3) FOREST PANSY REDBUD
(7) GULFSTREAM NANDINA
NORTH
0 10 20 40
SCALE: 1" = 20'-0"